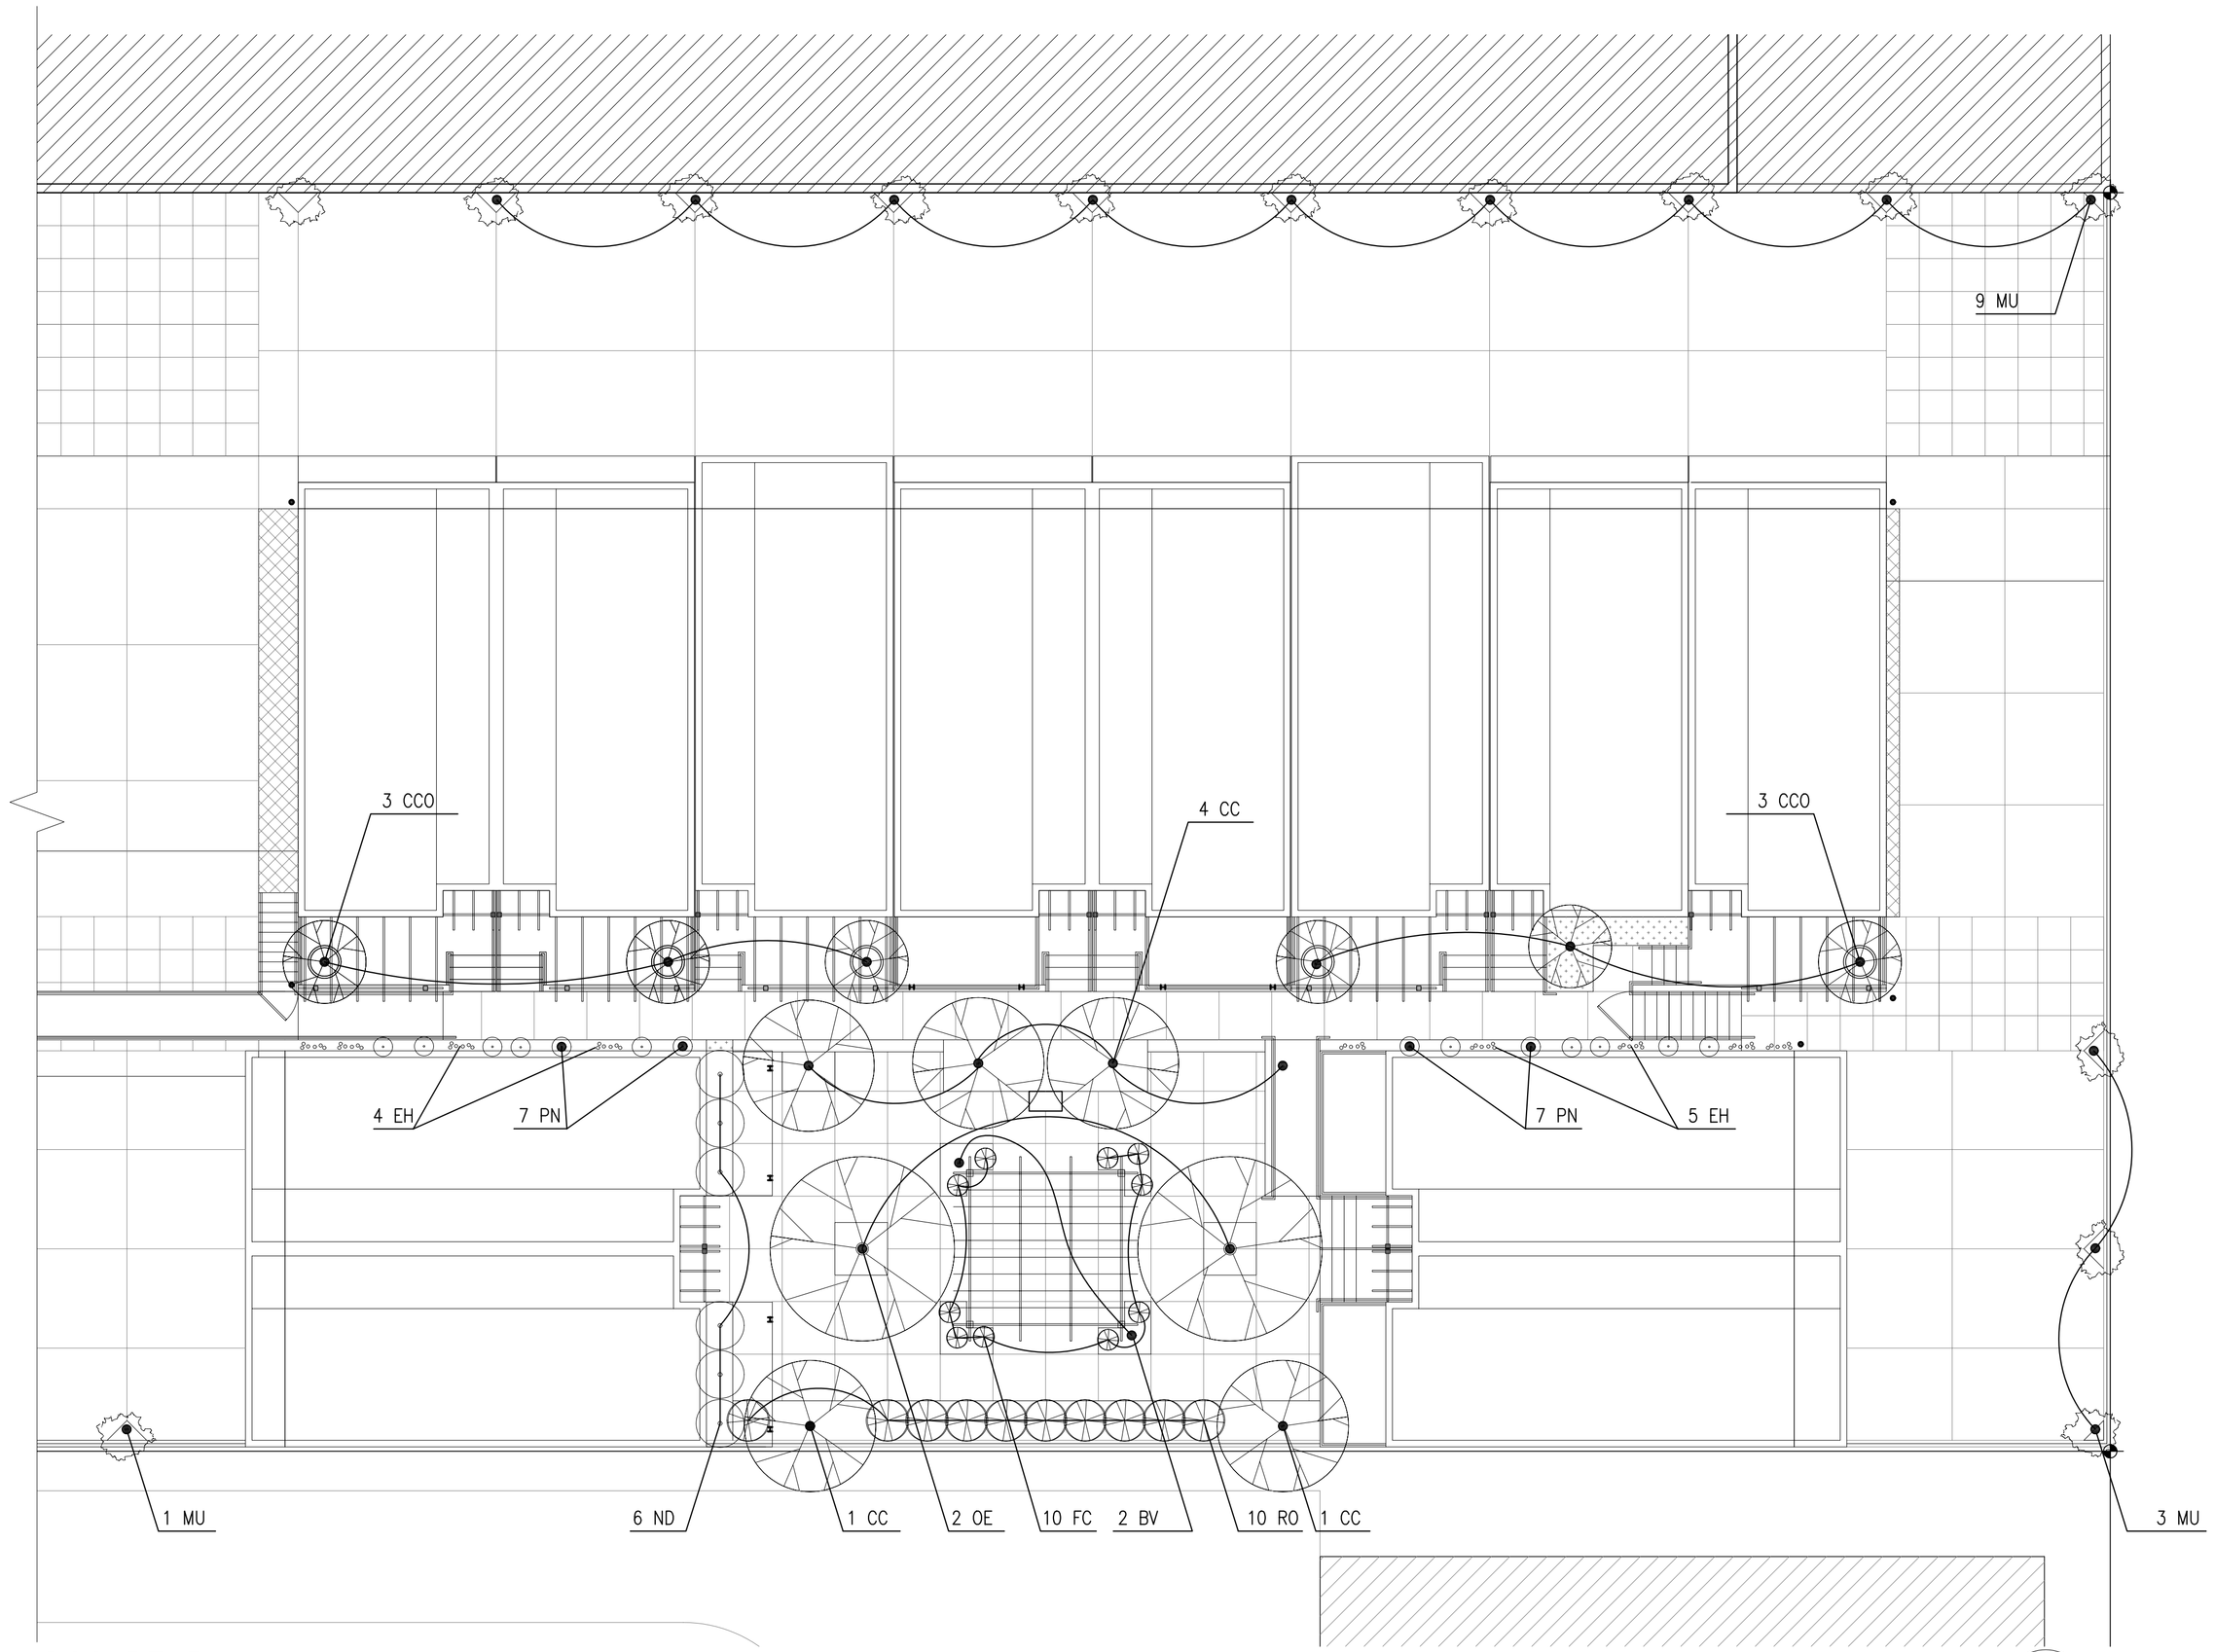

1 L-1.1 LANDSCAPE PLAN

1/8 = 1'-0" PLAN NORTH

LANDSCAPE LEGEND

SYMBOL	SCIENTIFIC NAME	COMMON NAME	QUANTITY	SIZE
TREES				
CC	Cercis Canadeusis 'Forest Pansy"	Eastern Redbud	6	24" Box
CCO	Cotinus Coggyria	Smoke Tree	6	5-Gal
CP	Crataegus Phaenopyrum	Hawthorn	–	24" Box
OE	Olea Europaea 'Swan Hill'	Olive (Non Bearing)	2	24" Box
PN	Phillostachey Nigra	Black Bamboo	14	15-Gal
SHRUBS				
EH	Equisetum Hyemale	Horsetail	9	5-Gal
FC	Festuca Californica	California Fescue	10	1-Gal
LA	Lavender Augustifolia	English Lavender	–	1-Gal
MS	Miscantaus Sinensis 'Morning Light'	Eulalia Grass	–	5-Gal
RO	Rosemarinus Officinalis 'Collingwood Ingrami'	Rosemary	10	1-Gal
ND	Nandina Domestica	Heavenly Bamboo	6	5-Gal

SYMBOL	SCIENTIFIC NAME	COMMON NAME	QUANTITY	SIZE
VINES				
BV	Bouganvilliea 'San Diego Red'		2	1-Gal
MU	Macfadyena Unguis-Cati	Cat's Claw	13	1-Gal
GROUND COVERS				
	Stachys Byzantina 'Silver carpet'	Lamb's Ears	100%	1-Gal
DECORATIVE STONE				
	Boulders		–	

SYMBOL	MATERIAL
PAVING / MULCH	
	Stained & Scored Concrete
	Gravel Courtyard
	Stabilized DG Mulch 1

NOTES:

1. All Landscaped Areas to be irrigated with an automatic sprinkler or drip irrigation system. 1

ANNE PHILLIPS
ARCHITECTURE

2234 Tenth Street
Berkeley, Ca 94710
t 510 841 7056
f 510 841 7077

PORTOLA TOWNHOMES
6431 Portola Drive
El Cerrito, CA 94530

08.10.06 USE PERMIT
1 10.03.06 REVISION
2 11.28.06 REVISION
3 01.10.07 REVISION

LANDSCAPE PLAN

DRAWN BY: WW, TH
JOB: 06-01

L-1.1